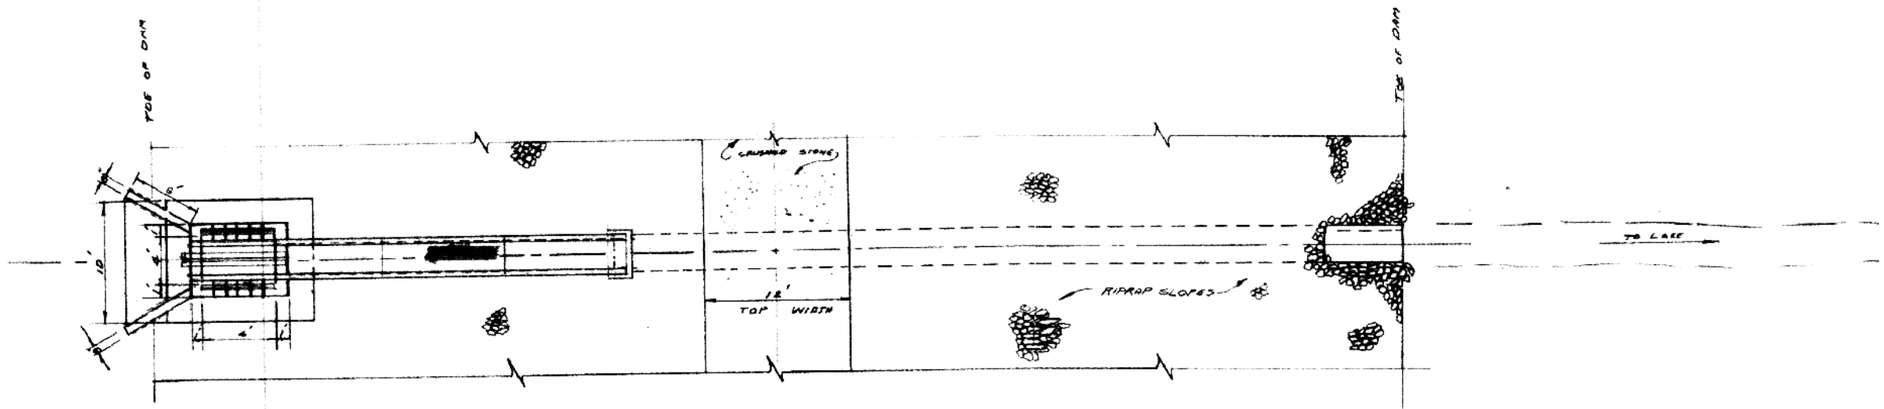

PLAN VIEW
SCALE 1"=5'

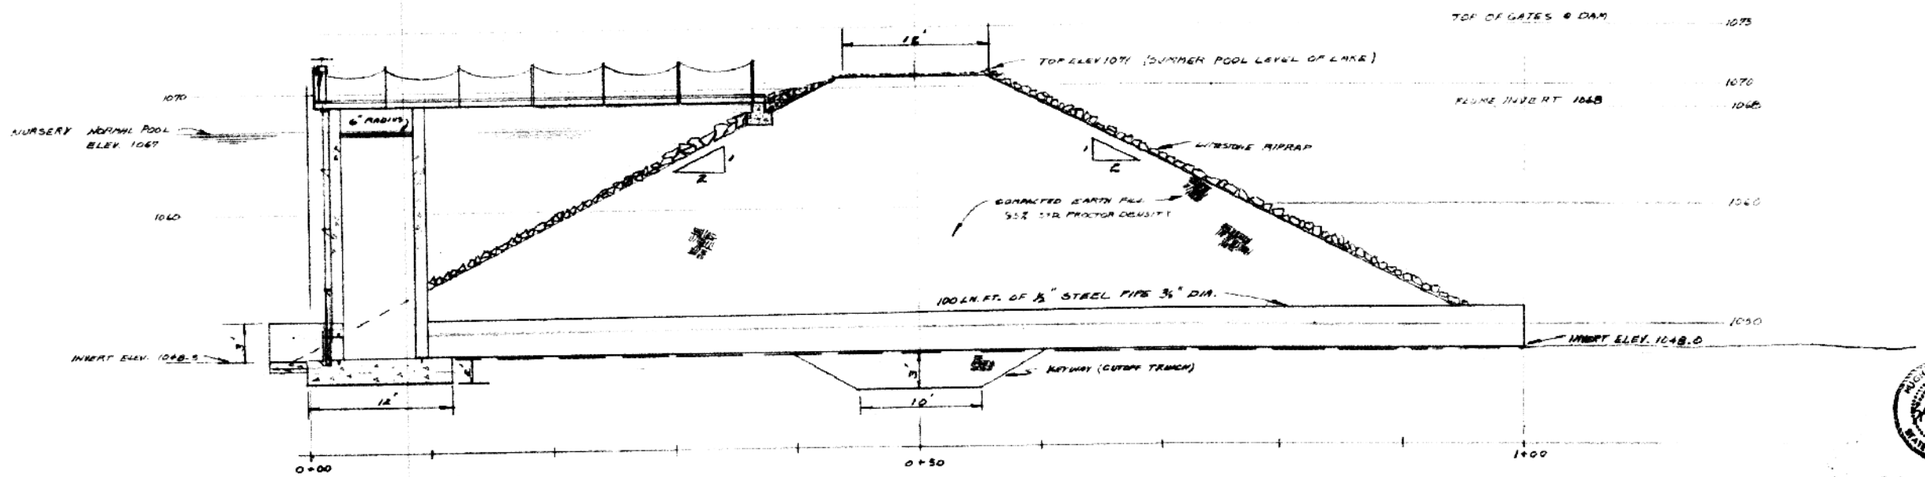

Z SECTION
SCALE 1"=5'

TENNESSEE WILDLIFE RESOURCES AGENCY

SHIELD'S CREEK NURSERY

CHEROKEE LAKE

DESIGNED BY		DATE	SHEET
DRAWN BY		DATE	S2
CHECKED BY		DATE	OF
REVISED BY		DATE	
TRACED BY		DATE	
APPROVED BY		DATE	
SCALE: " = Feet		OR AS NOTED	